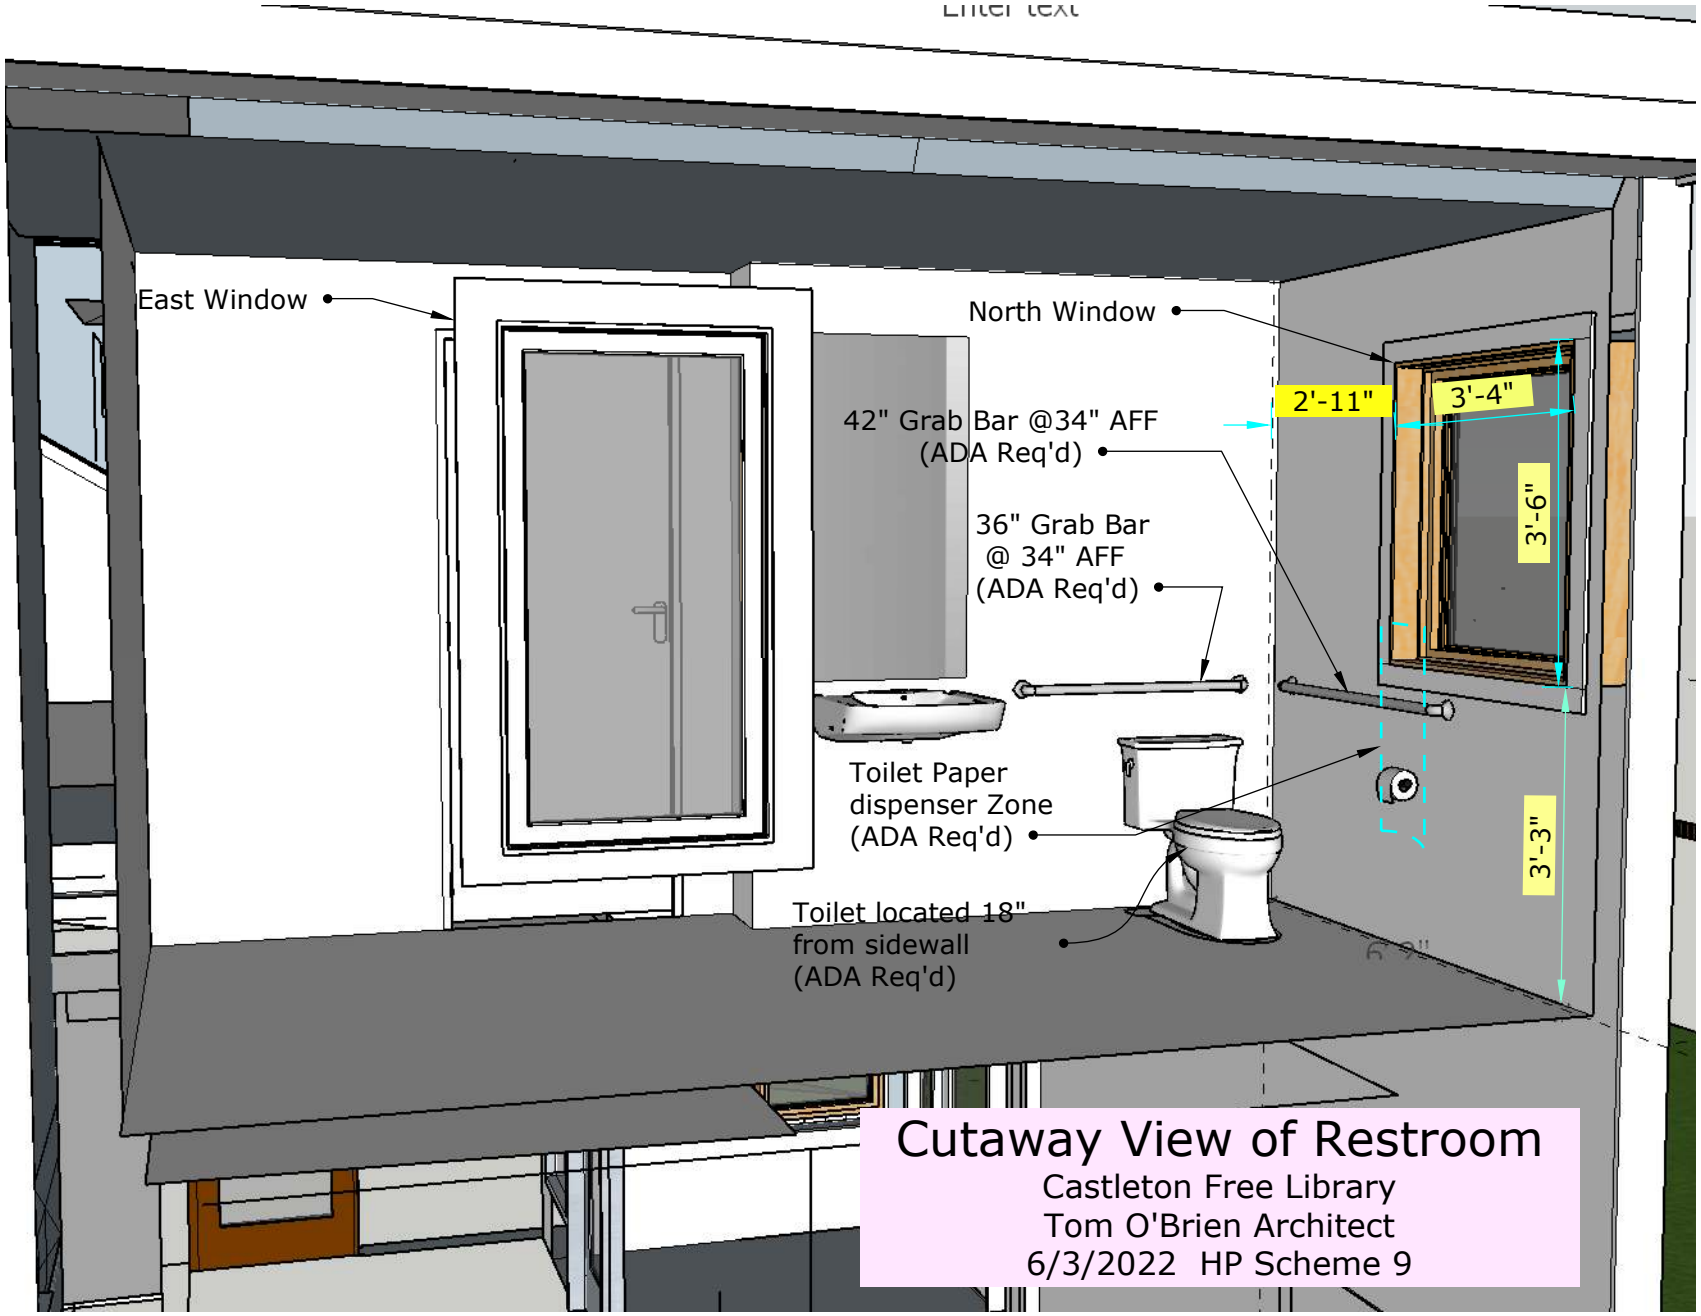
East Window
North Window
42" Grab Bar @34" AFF
(ADA Req'd)
36" Grab Bar
@ 34" AFF
(ADA Req'd)
2'-11"
3'-4"
3'-6"
3'-3"
Toilet Paper
dispenser Zone
(ADA Req'd)
Toilet located 18"
from sidewall
(ADA Req'd)
Cutaway View of Restroom
Castleton Free Library
Tom O'Brien Architect
6/3/2022 HP Scheme 9